This drawing is copyright of DT Architects. Do not scale from this drawing. Check all dimensions onsite. The contractor shall bring any discrepancies immediately to the notice of the Architect.

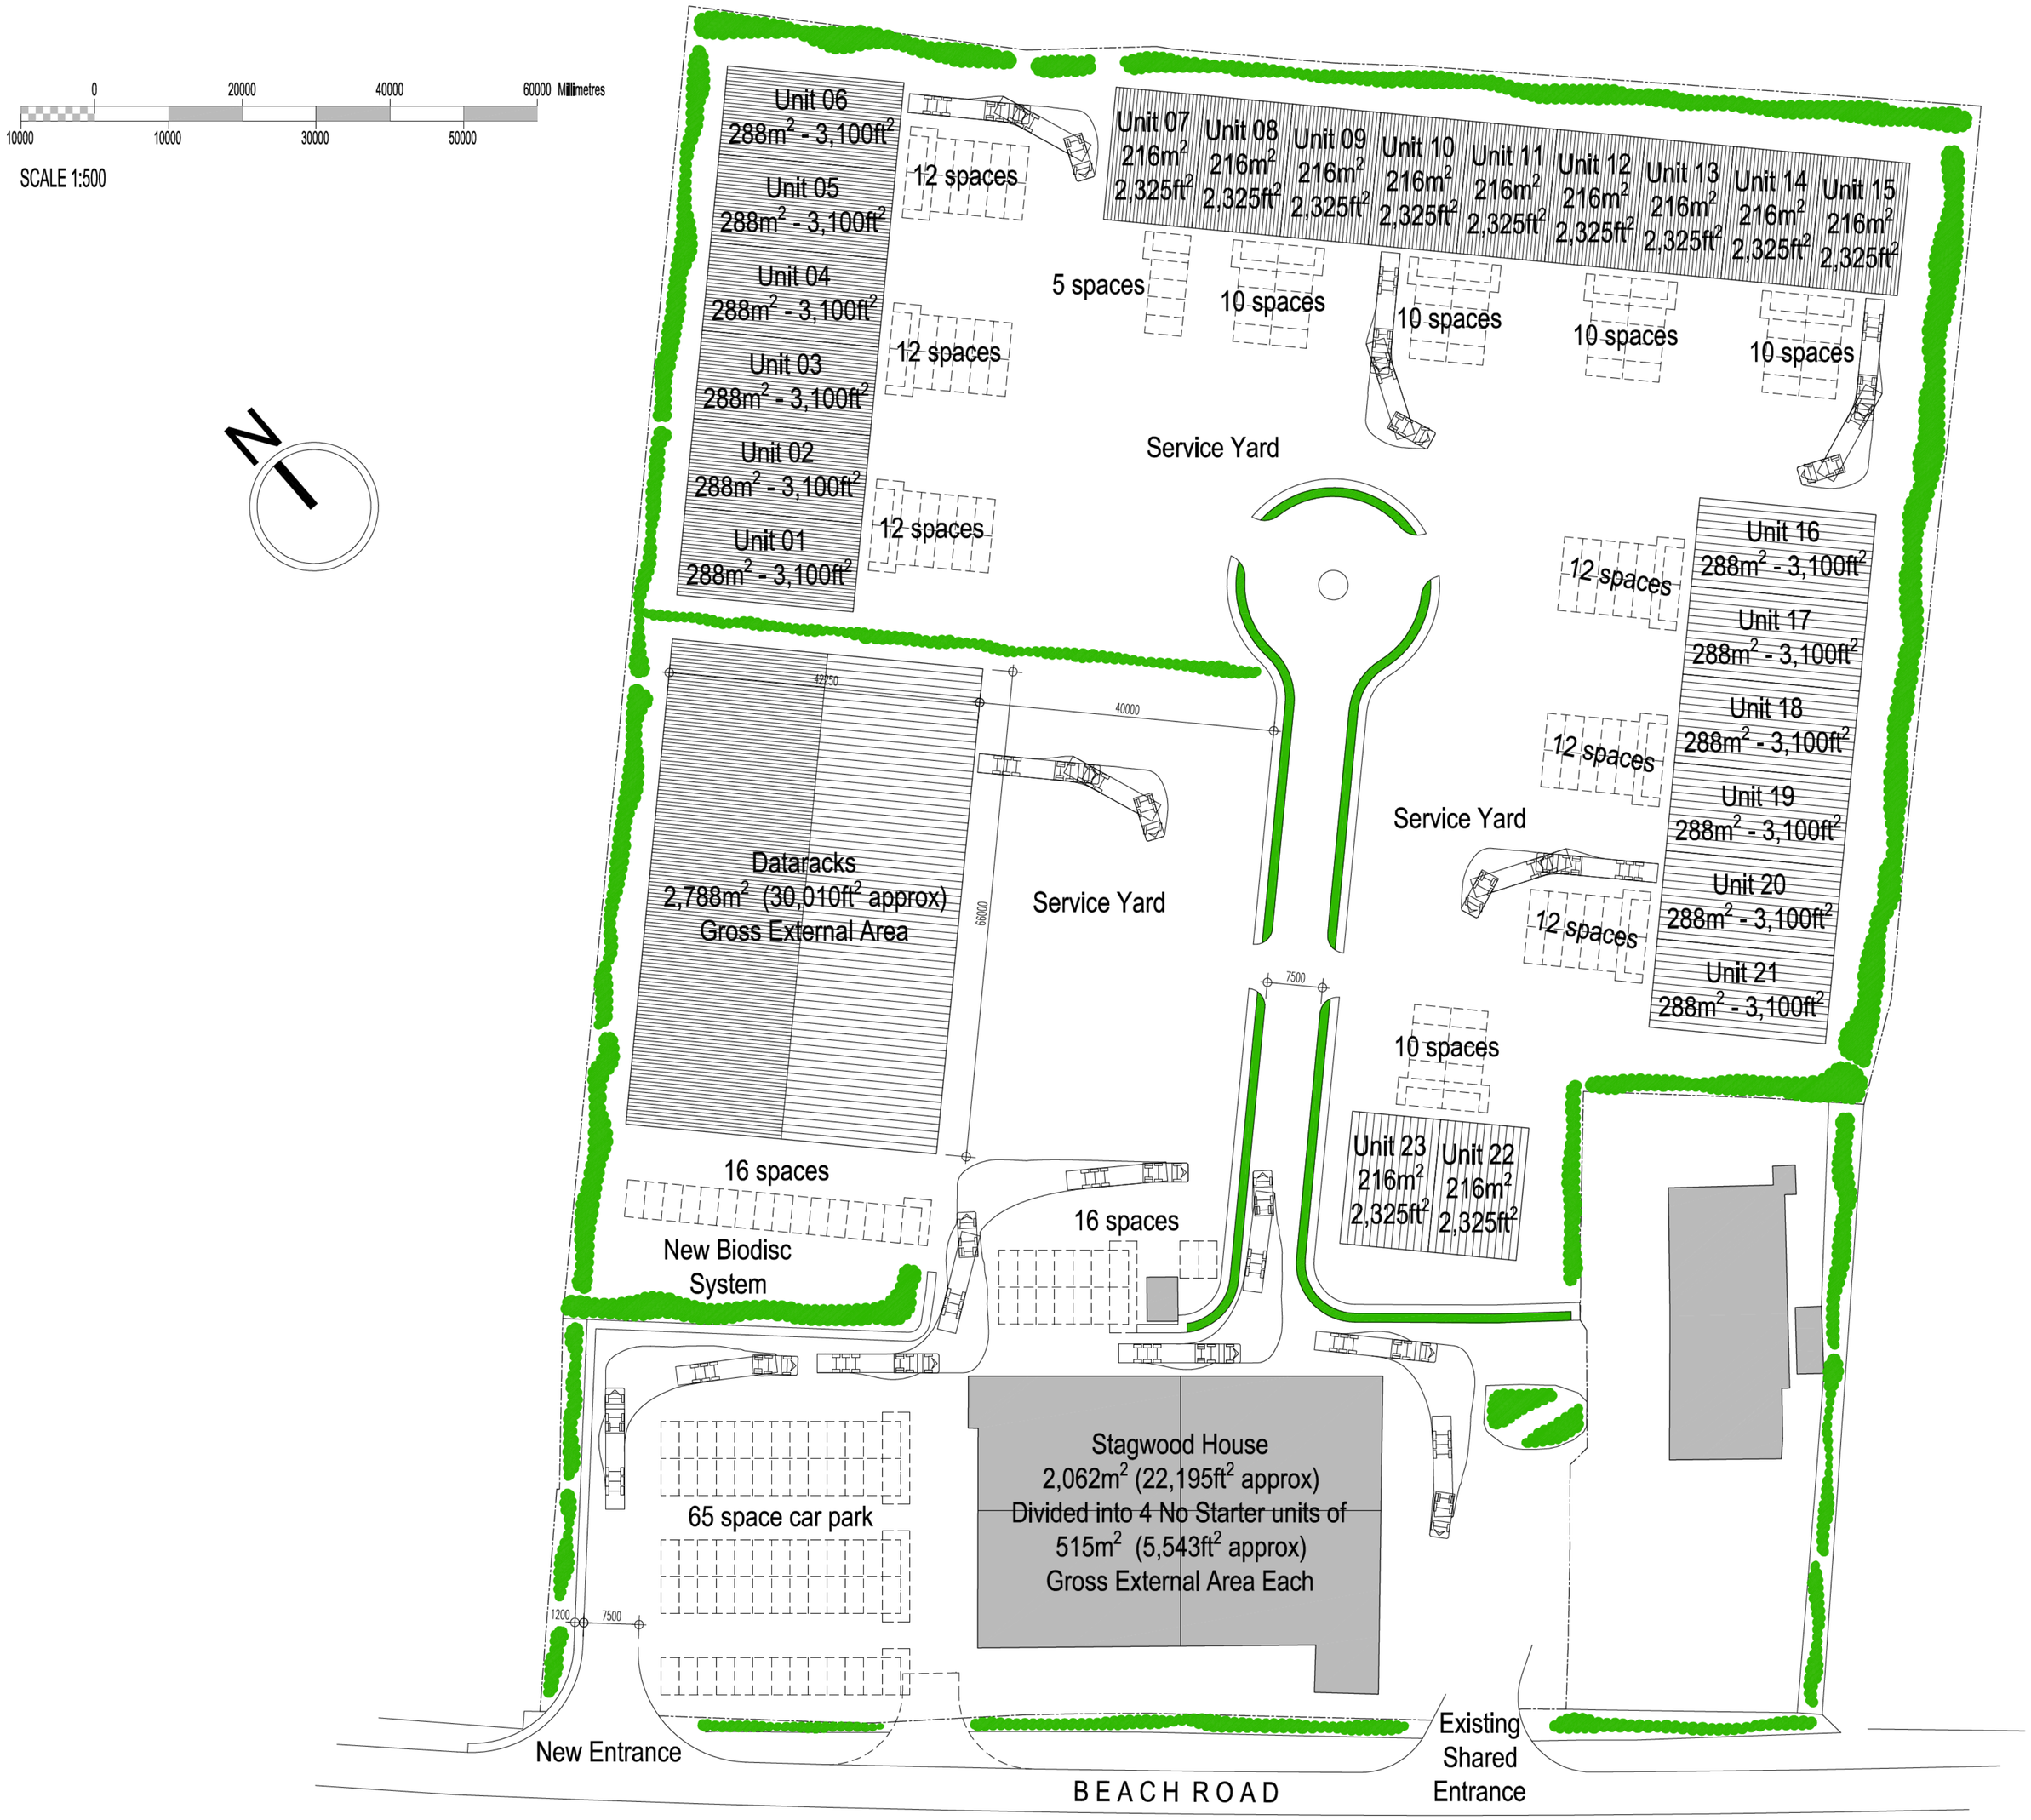

OVERALL AREAS
SITE = 3.62 HECTARE
BUILDINGS = 1.07 HECTARE

revision	note	date
F01	preliminary issue	22.05.17

client
Dataracks

project title
Proposed Development at Stagwood House, Cottenham

drawing title
Proposed Site Plan Option 3

drawing status
Feasibility

scale	date	
1:500 @ A1	May 2017	
project number	drawing number	revision
2352	AL0203	F01

DT ARCHITECTS

[redacted]