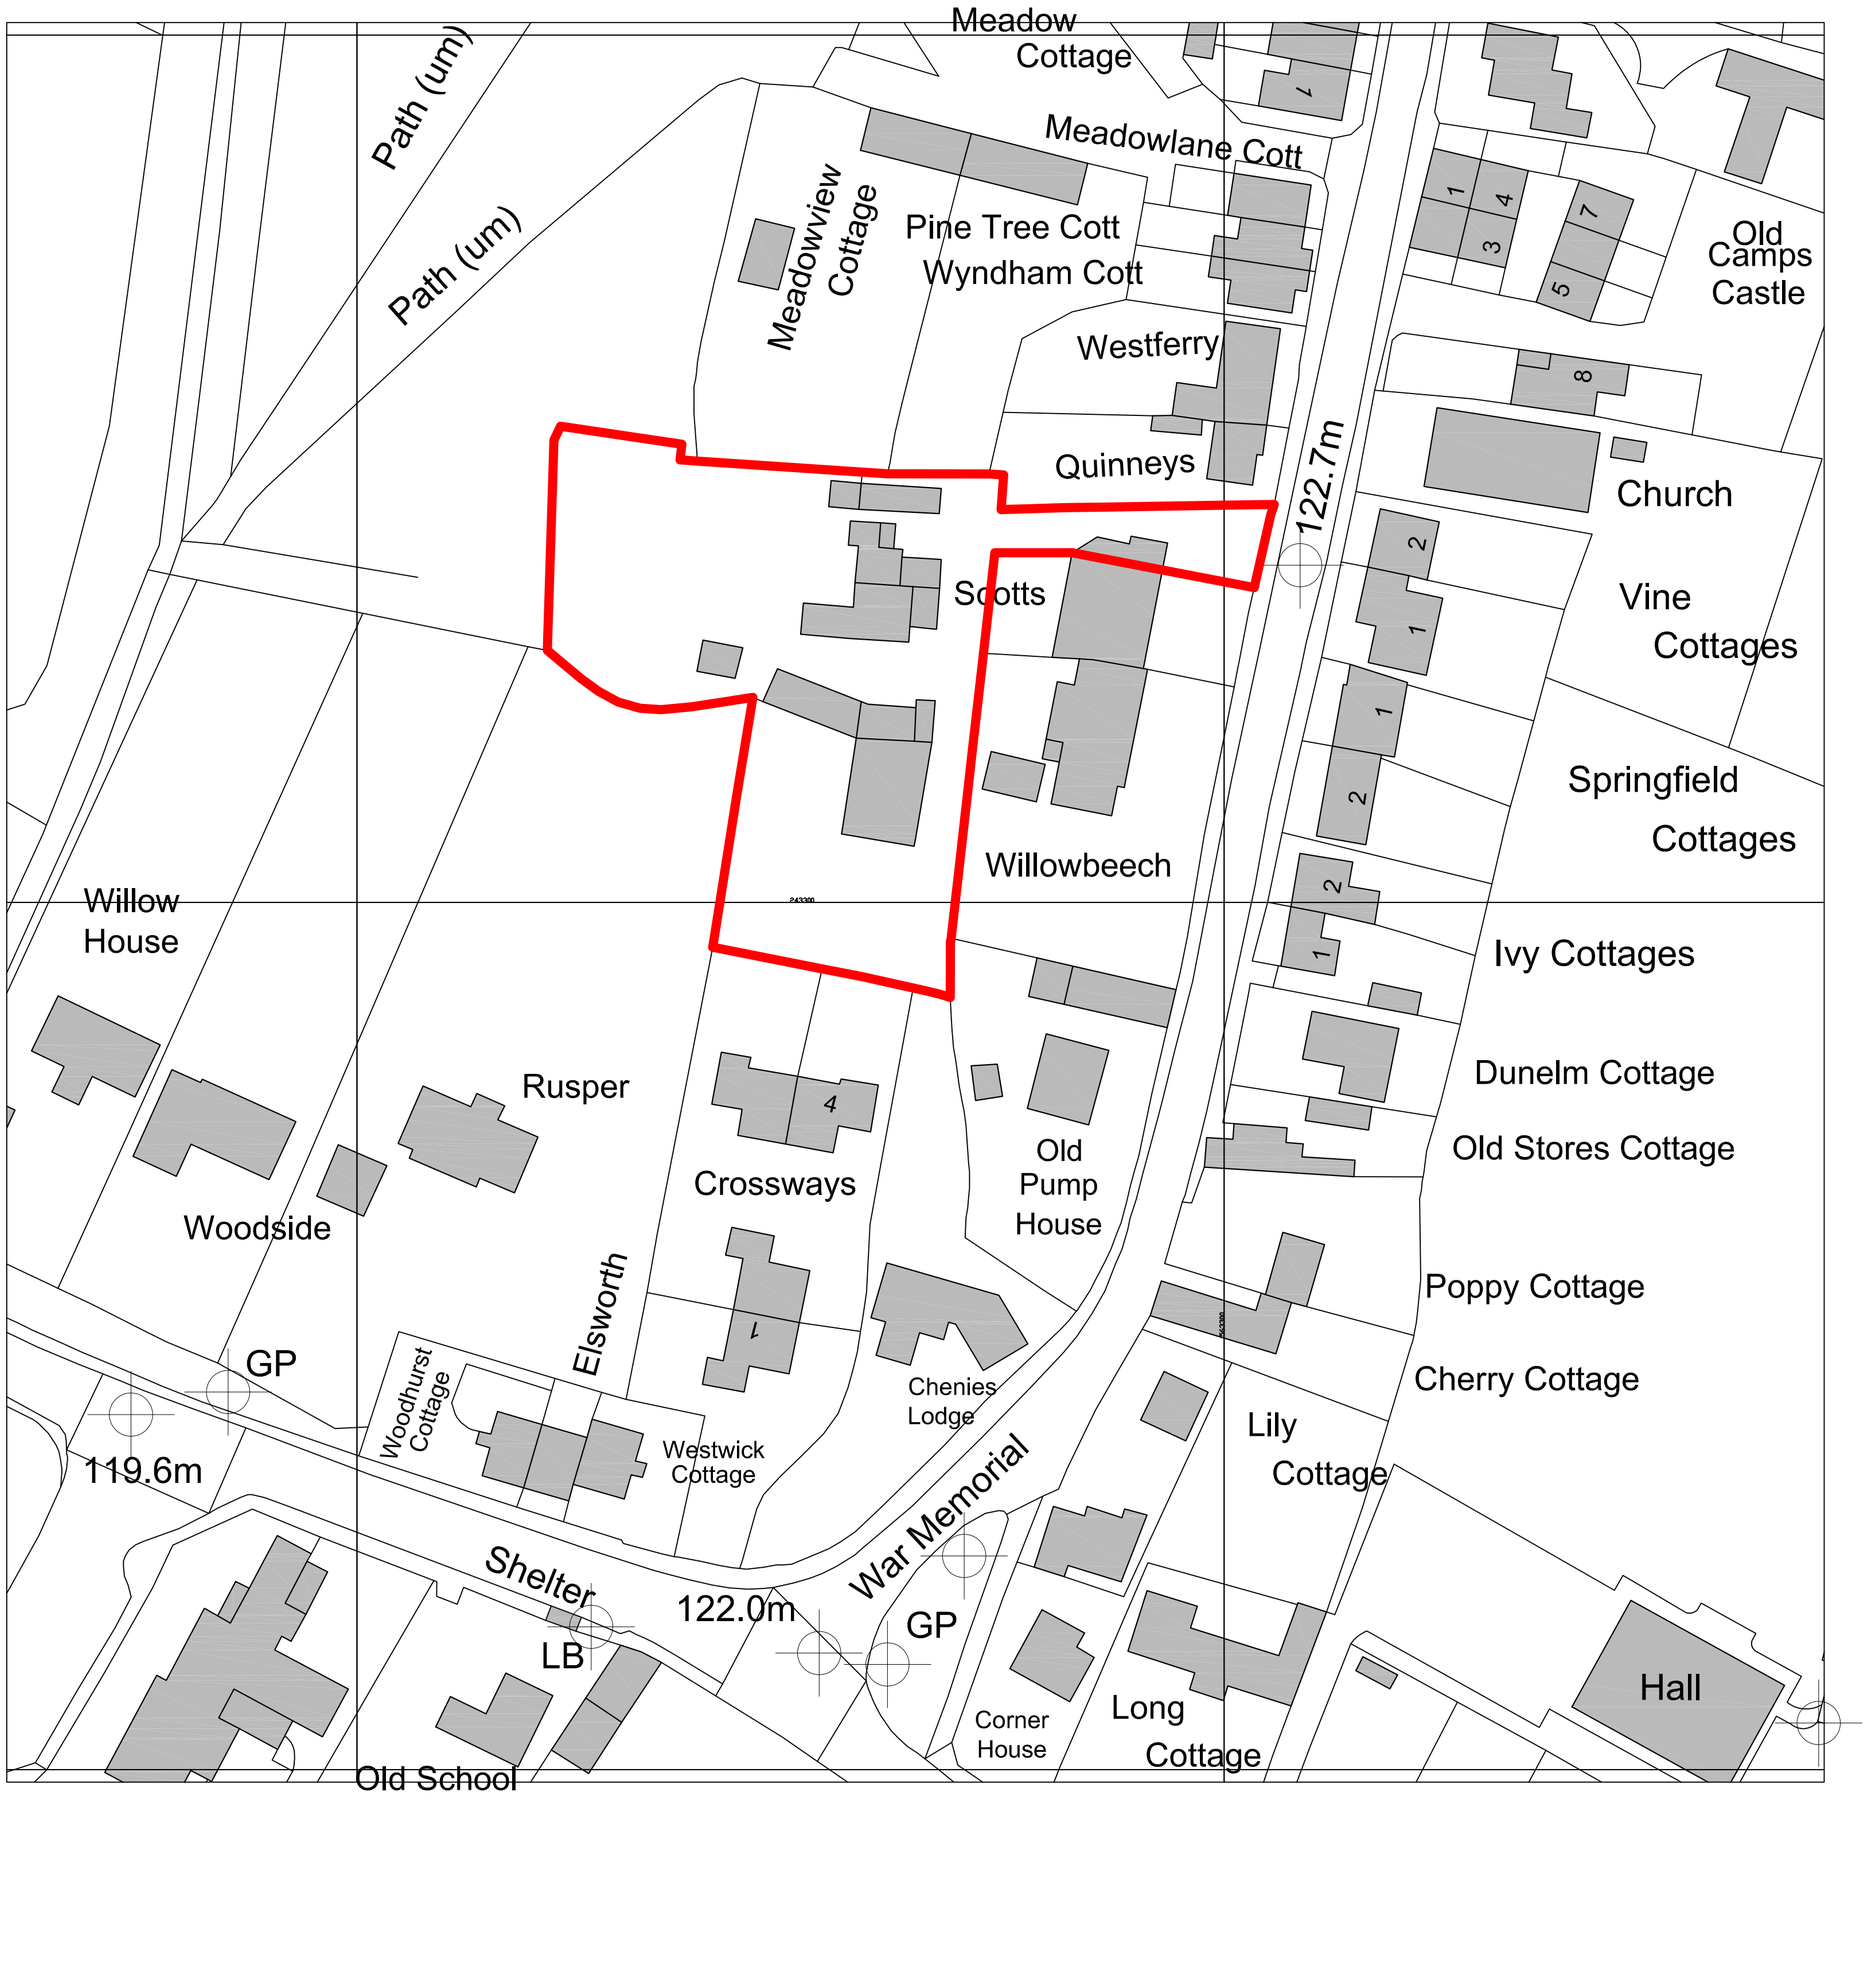

HoT's Plan
Scale - 1:500

Revision:

Site Boundary

Project:
Scotts
Castles Camps

Drawing Title:
Heads Of Terms Plan

Project Ref: / Drawing No.
L001

Scale:	Date:	Drawn:	Checked:
As Noted @ A1	21/09/17	TS	JK

ARBORA Design
1&2 Tollgate Business Park
Tollgate West
Stanway
Colchester
CO3 8AB
Tel: 01206 203253
www.aboradesign.co.uk

Do not scale this drawing. Work to figured dimensions only. This drawing is copyright of Arbora Design and should only be reproduced with their express permission.