# Land West of High Street, Fowlmere

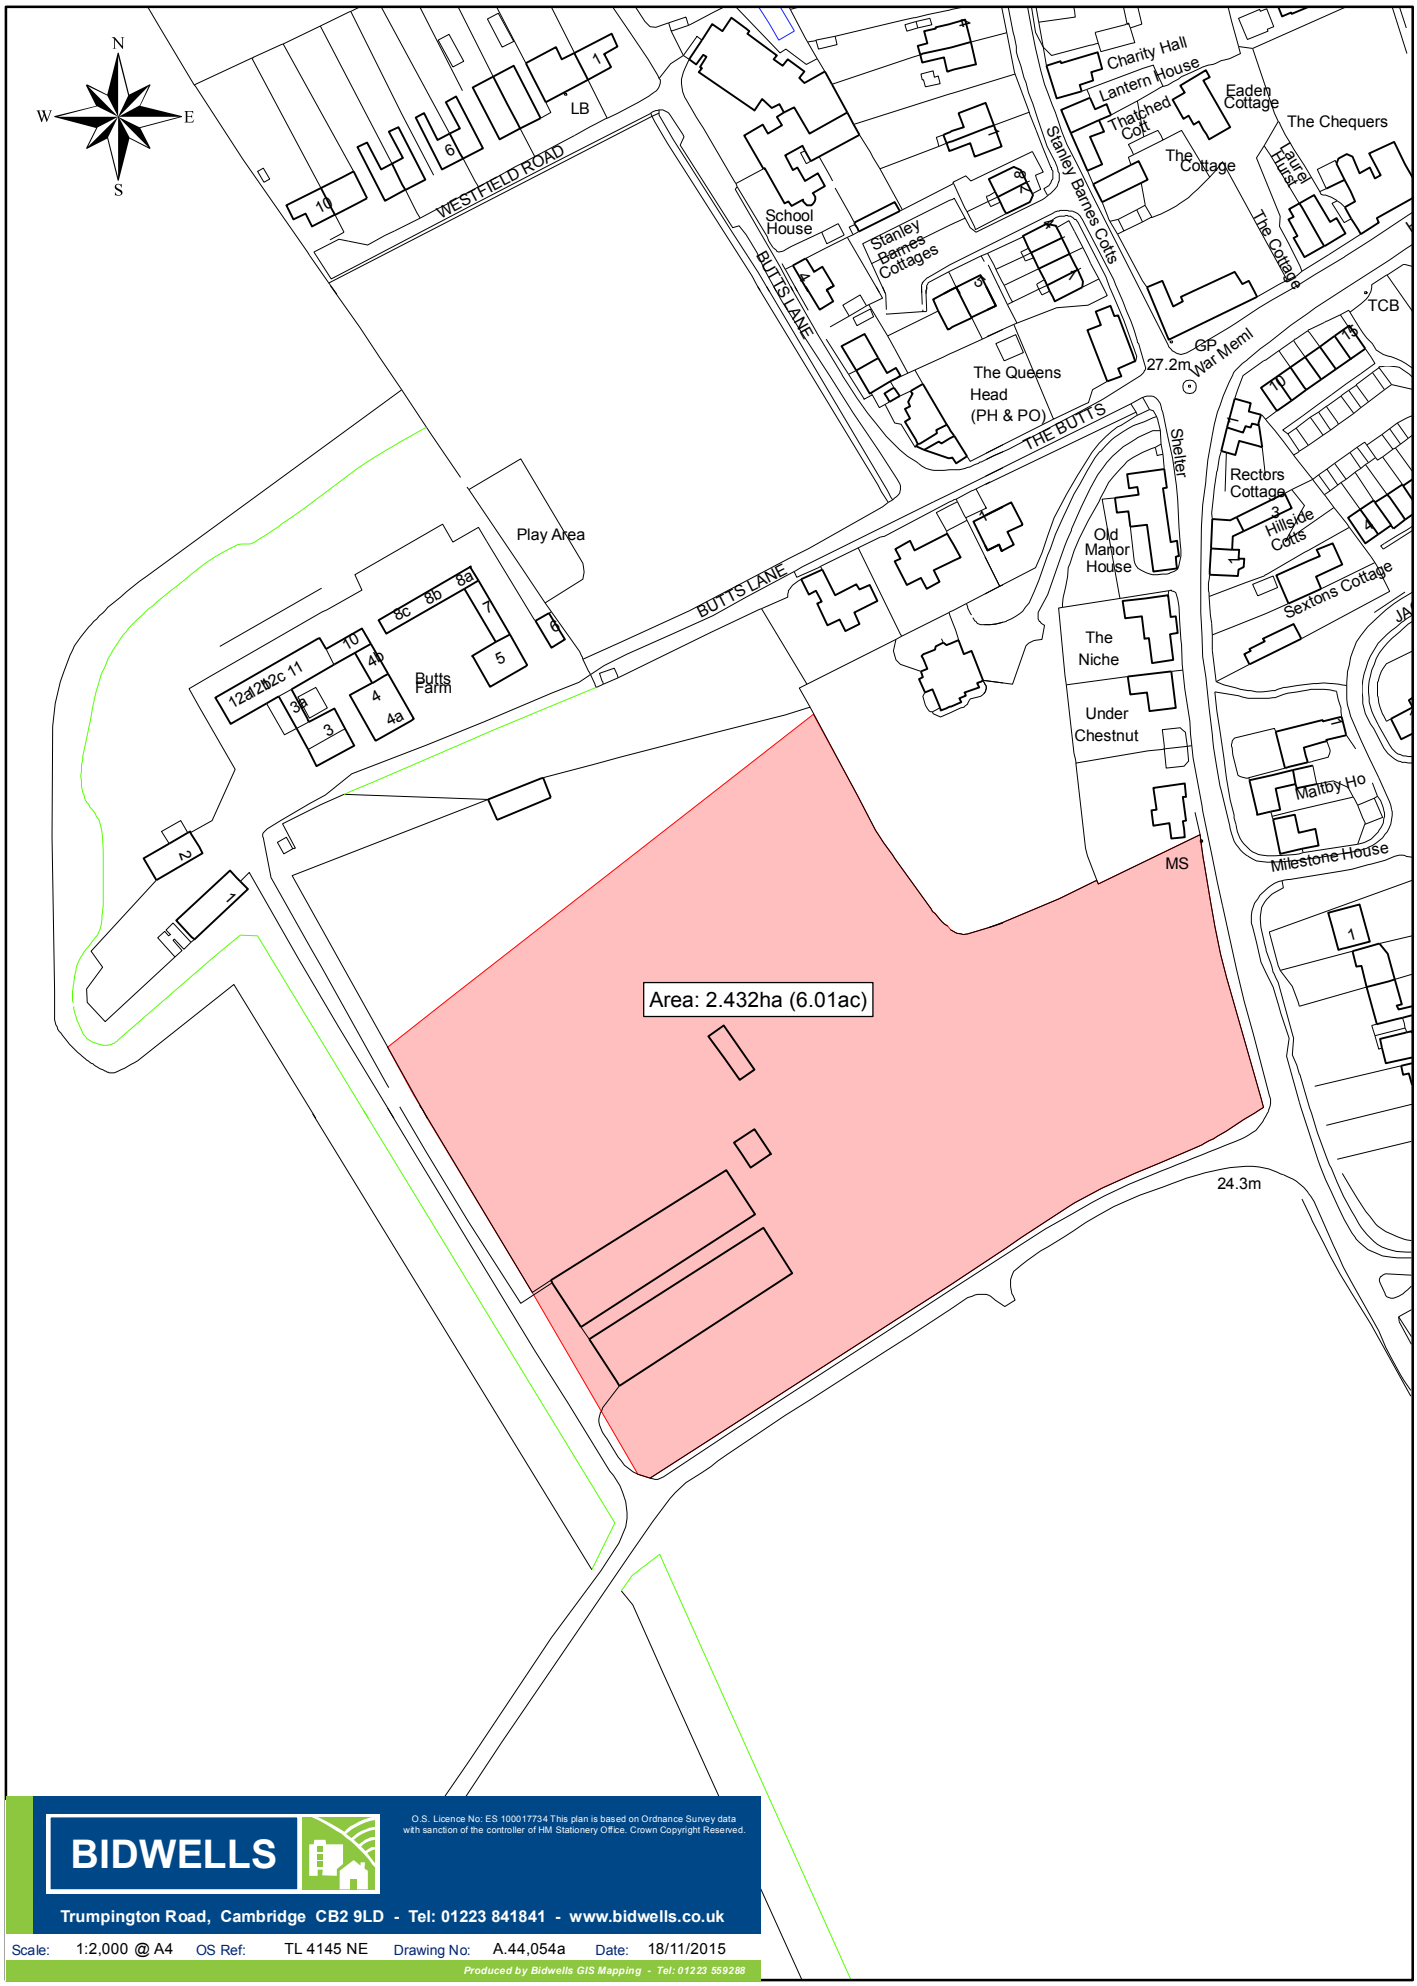


O.S. Licence No: ES 100017734 This plan is based on Ordnance Survey data with sanction of the controller of HM Stationery Office. Crown Copyright Reserved.

BIDWELLS

Trumpington Road, Cambridge CB2 9LD - Tel: 01223 841841 - www.bidwells.co.uk

Scale: 1:2,000 @ A4 OS Ref: TL 4145 NE Drawing No: A.44,054a Date: 18/11/2015

*Produced by Bidwells GIS Mapping - Tel: 01223 559288*