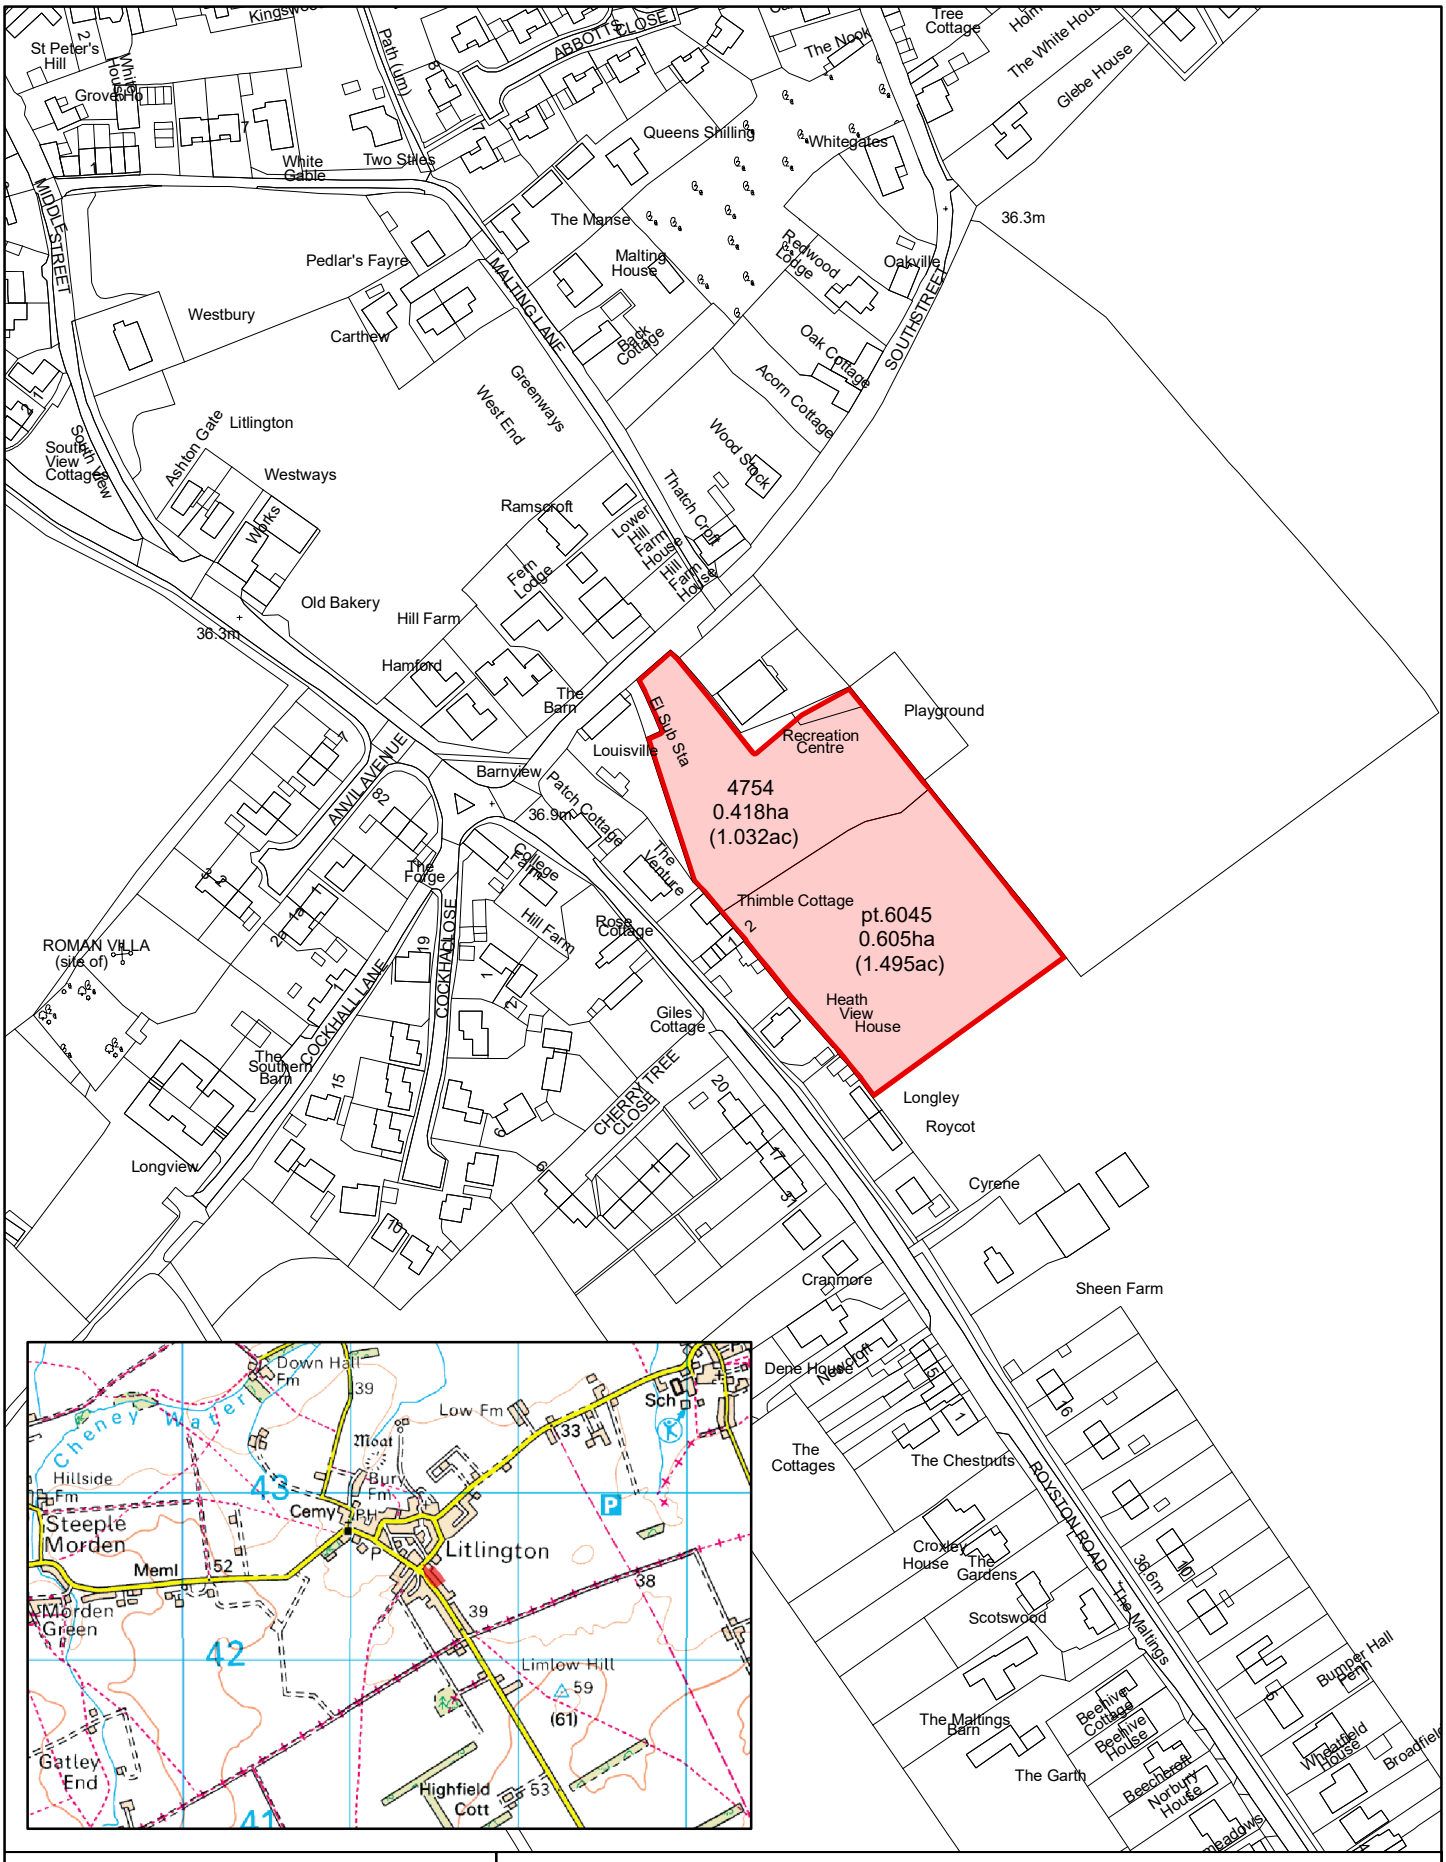

Cambridgeshire County Council

Hill Farm, Litlington

N

Scale: 1:2,500 @A4	OS Grid Ref: TL3142	Date: 22/9/2017
Plan Ref: (A.50,533)		

Crown copyright and database rights 2017 Ordnance Survey 100023205