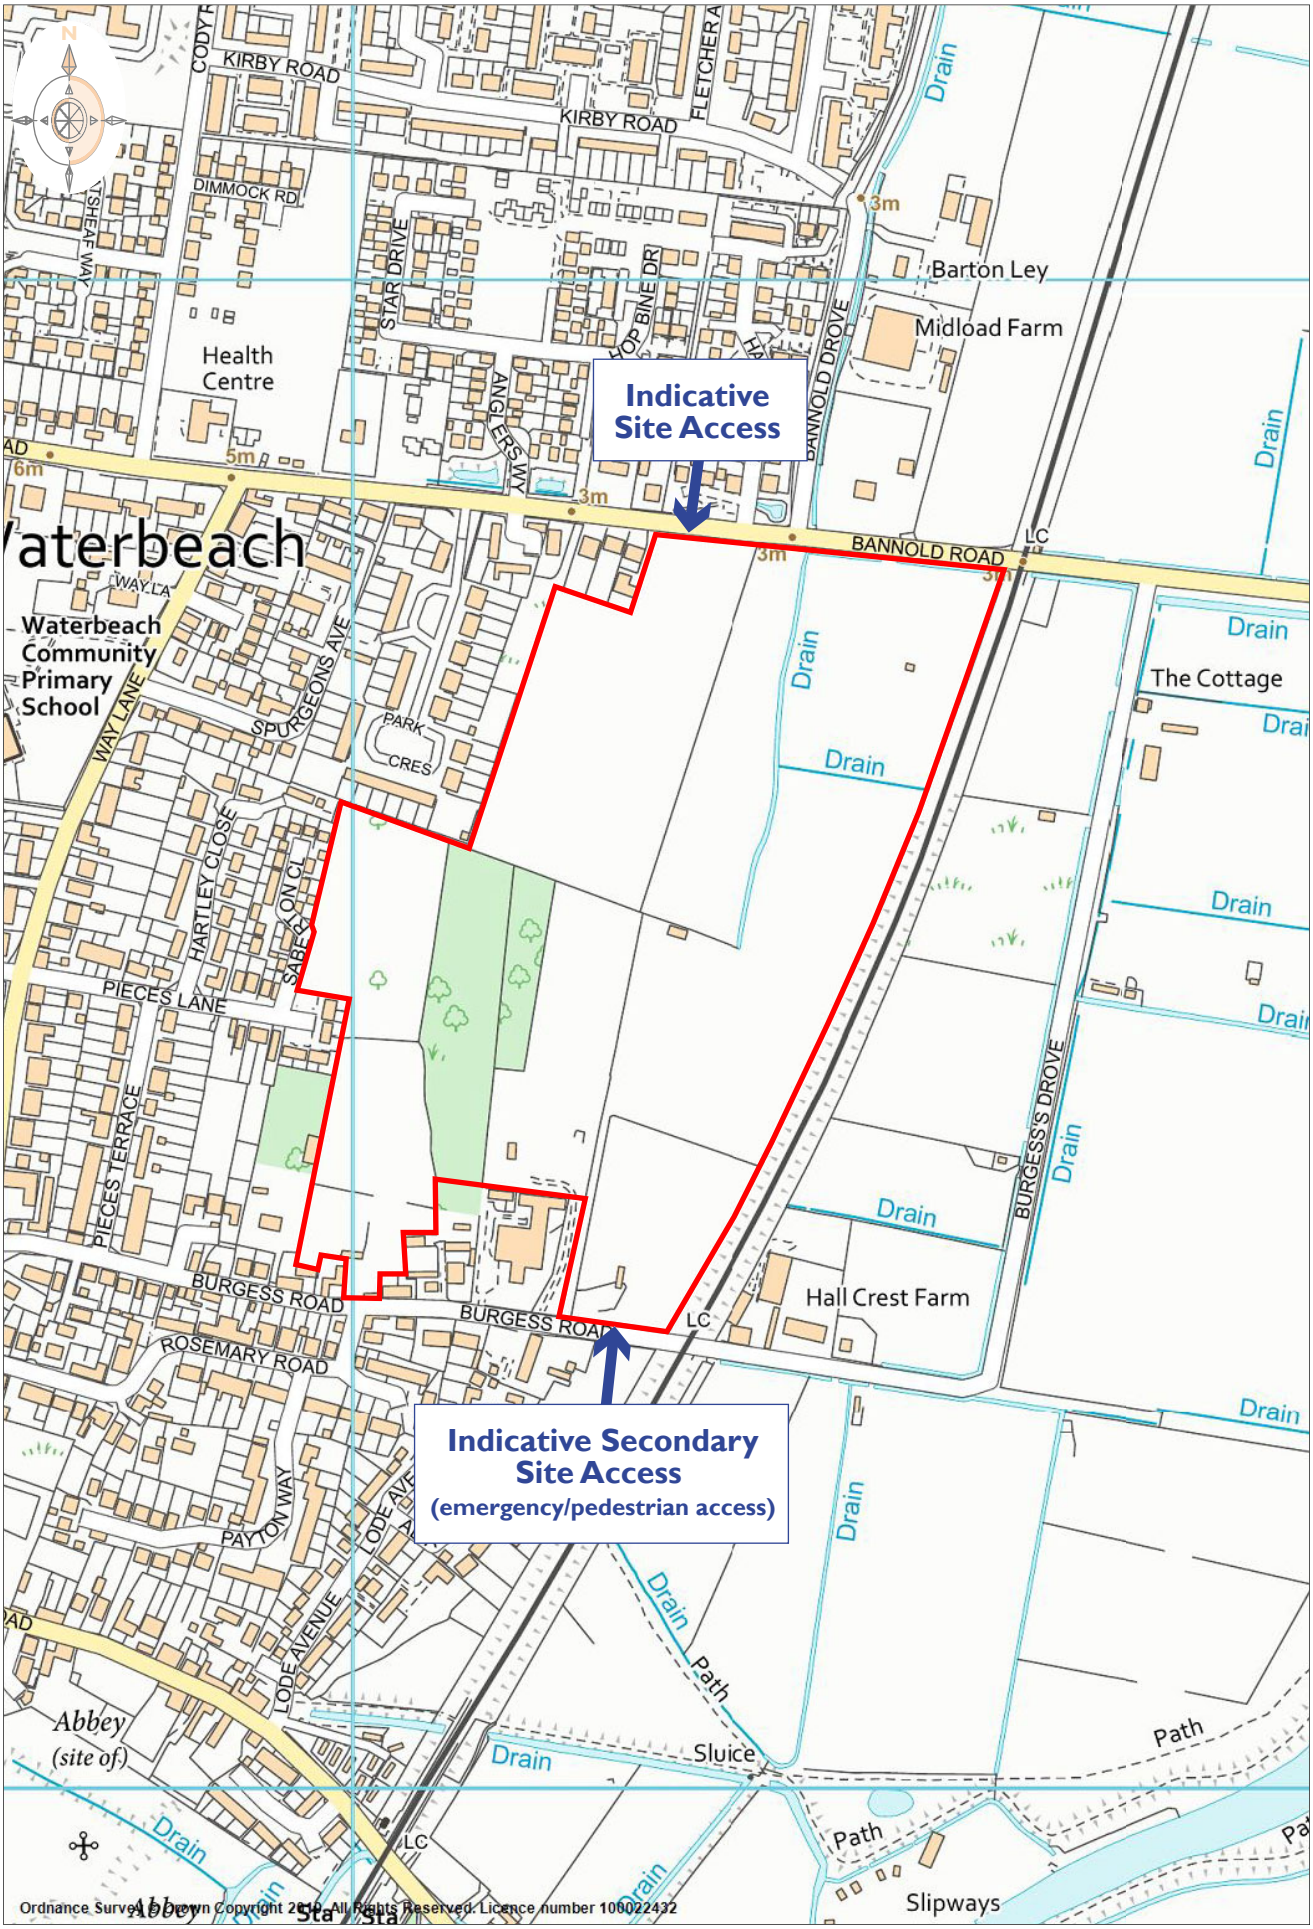

Project	Waterbeach, Cambridgeshire	Drawing Number	Status	Drawn By	PM/Checked by	Approved
Title	Site Plan	04120-3	FINAL	JC	TR	Approved
Client	Southern & Regional Developments	REV 00	Job Ref 04120	Scale @ A4 (Detail) 1:5000	Date Created 20/03/2019	

Claremont Planning Consultancy
Suite 205 - Second Floor, 2 Snow Hill, Snowhill Queensway, Birmingham B4 6GA
T: 0121 231 3610 M: 07779112641