Land to the north west of the proposed access to the Northstowe Development, Longstanton

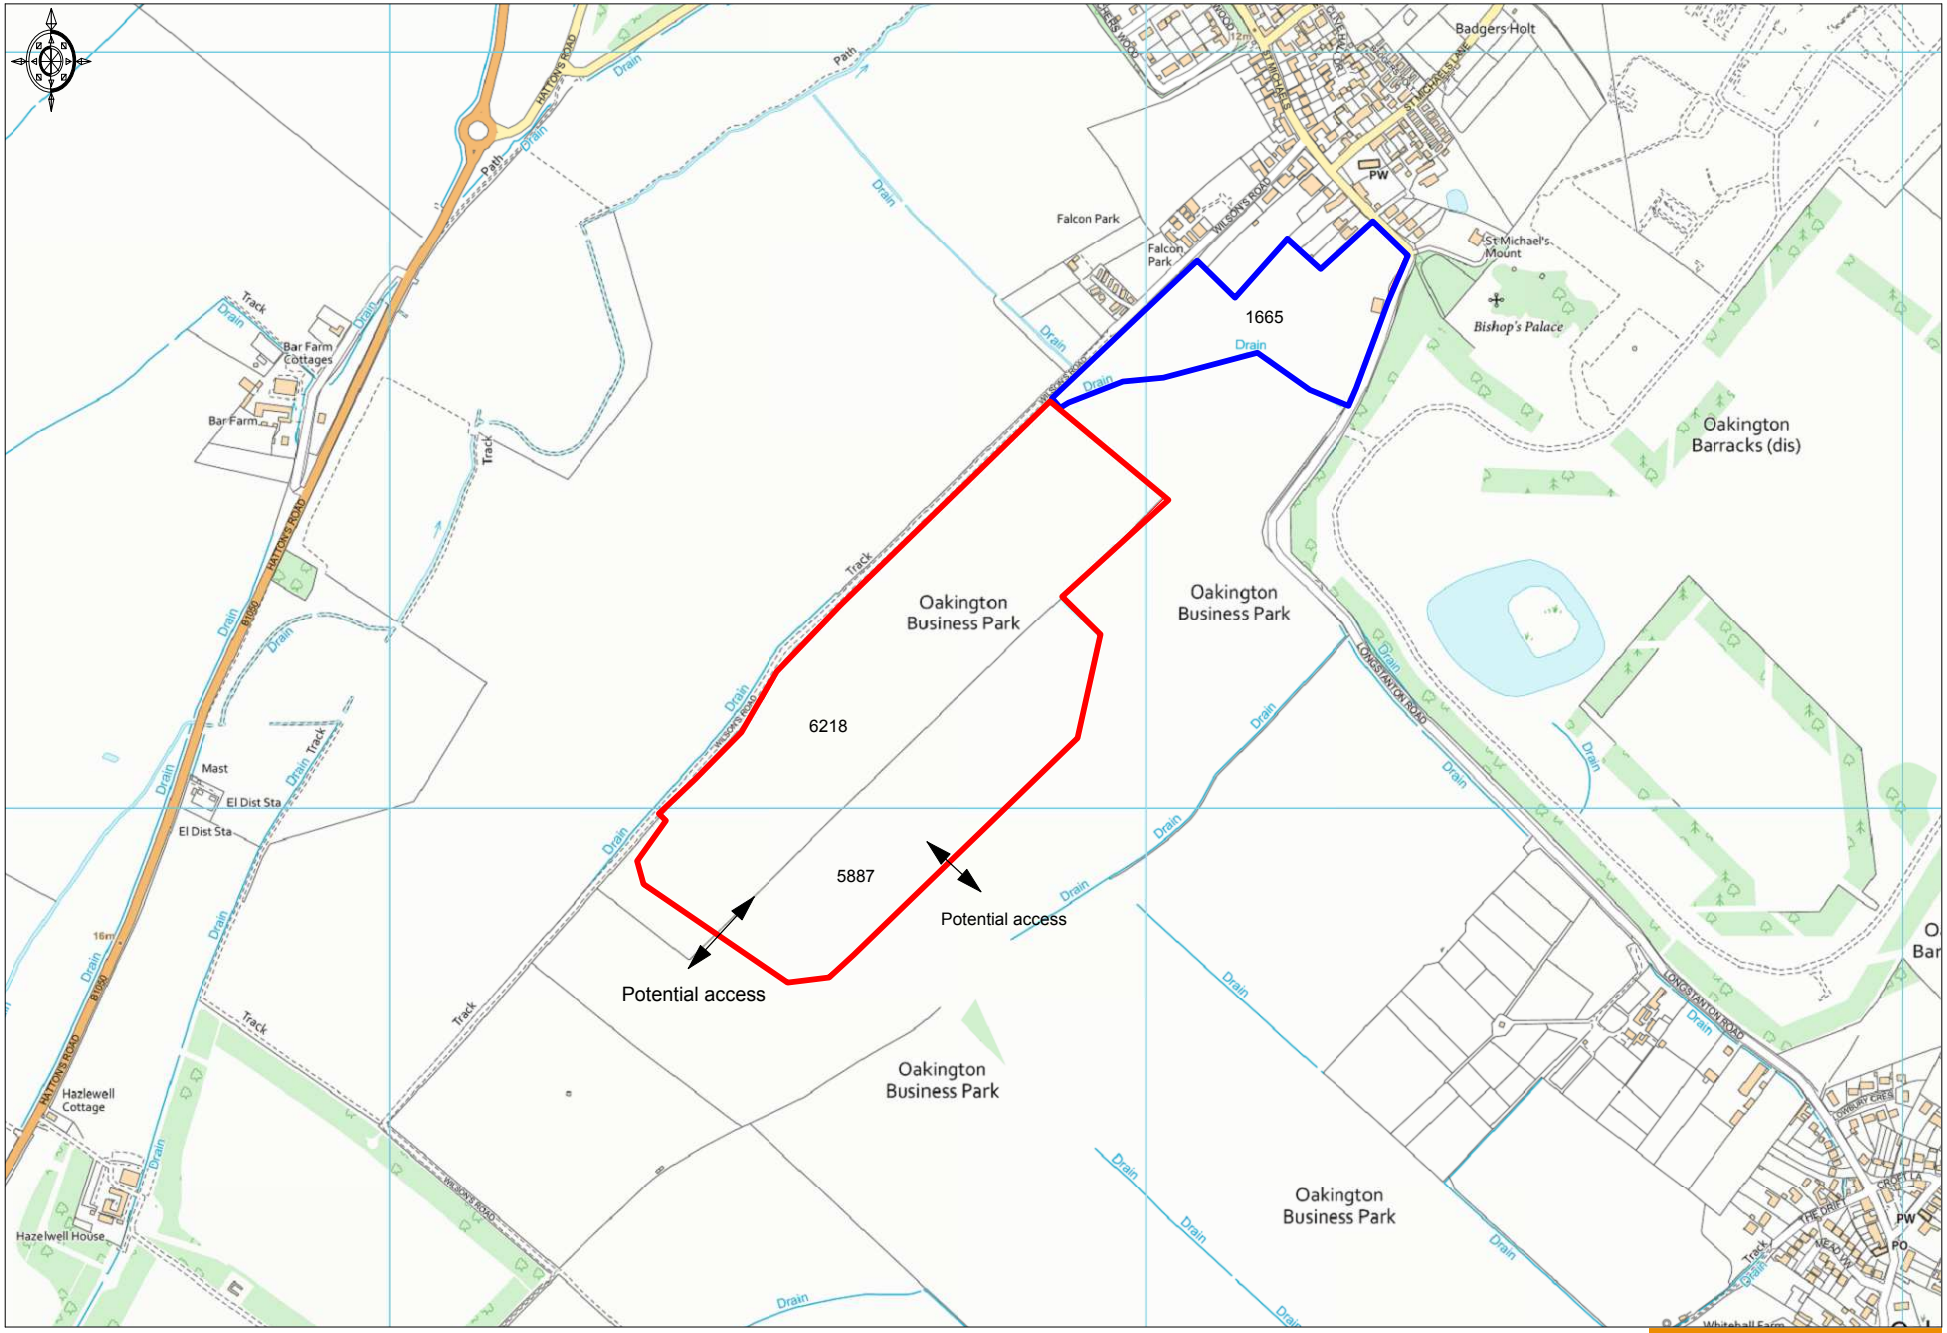

Ordnance Survey © Crown Copyright 2019. All rights reserved. Licence number 100022432. Plotted Scale - 1:10000

Promap
LANDMARK INFORMATION GROUP

CHEFFINS