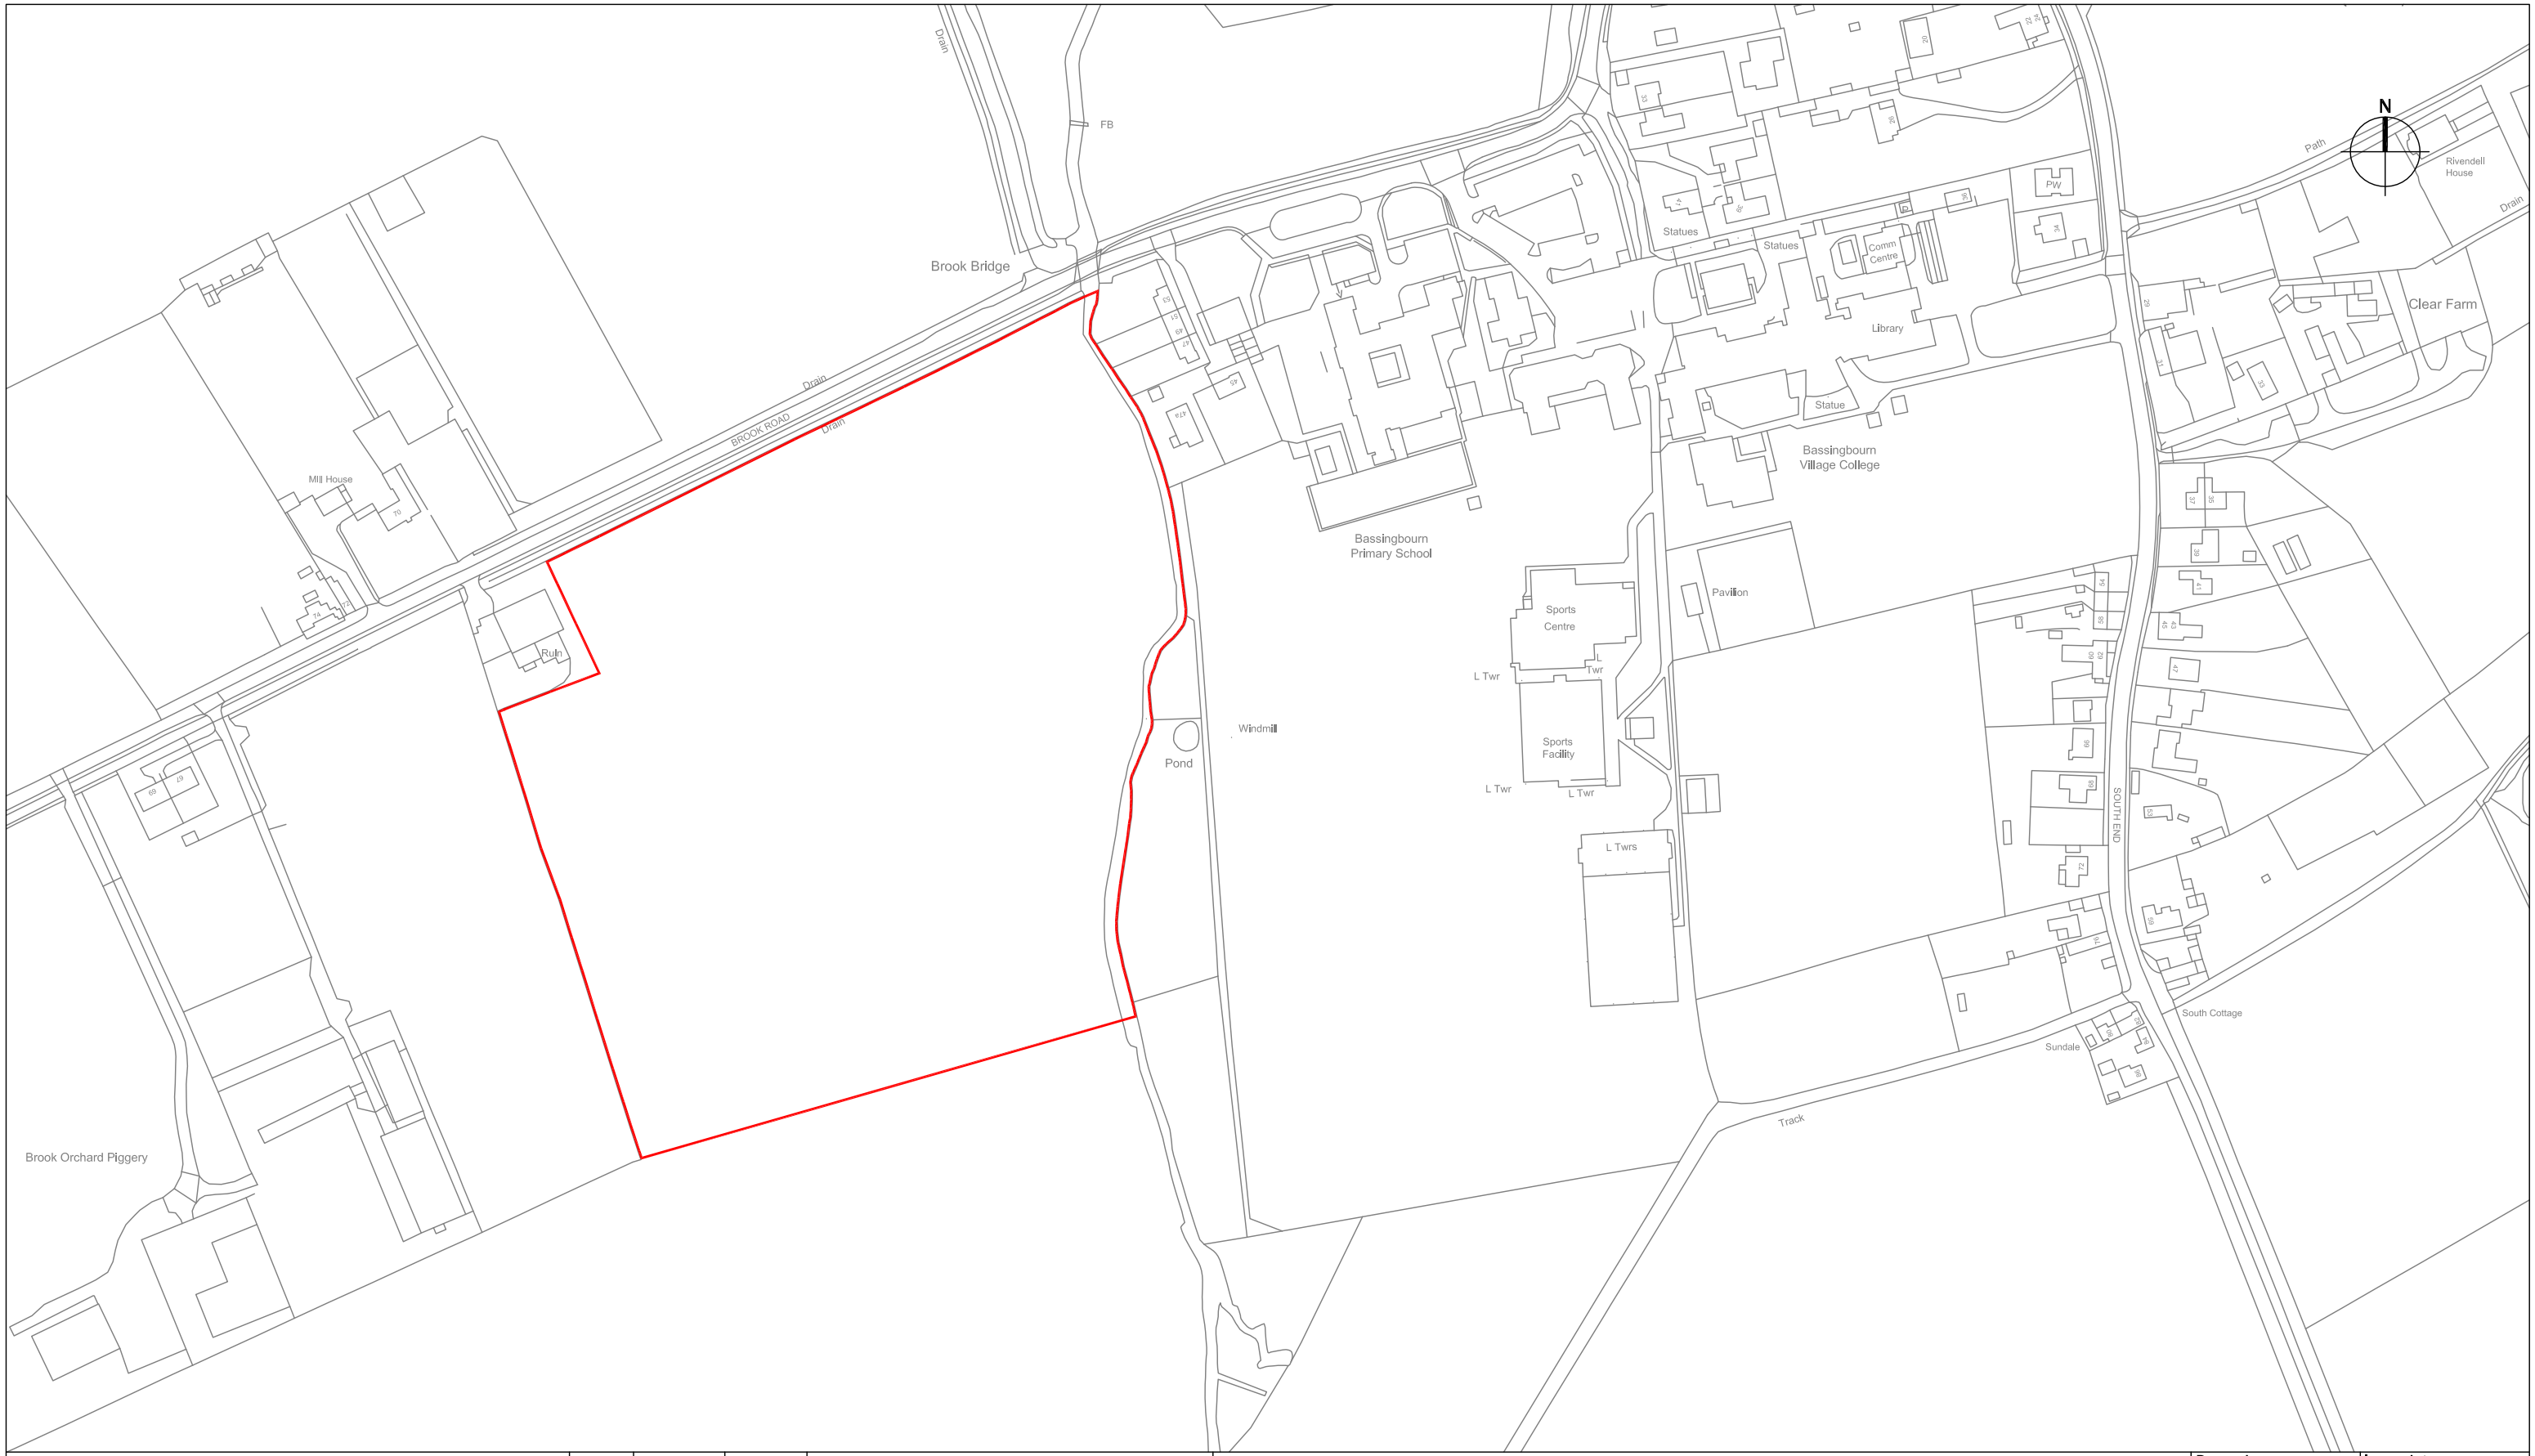

GLADMAN

Gladman House, Alexandria Way
Congleton Business Park
Congleton, Cheshire
CW12 1LB

Tel: 01260 288800
Fax: 01260 288801
www.gladman.co.uk

Rev	Date	By	Revision notes
A	18-06-14	SR	Red Line amended around farm
B	18-06-20	SR	Red LIne amended to slt back 5m from shed
C	18-11-26	SR	Red Line tidied up near shed

Status

INFORMATION

Project

BROOK ROAD, BASSINGBOURN

Title

LOCATION PLAN

Drawn by SR	Issue date 08.06.2018
Title checked by CHECKED BY	Title checked date CHECKED_DATE
Highways checked by SR	Highways checked date 19.06.2018
Topo checked by SR	Topo checked date 02.11.2018

Scale(s)

1:2500 @ A3L

Drawing No

2018-065/101 rev C