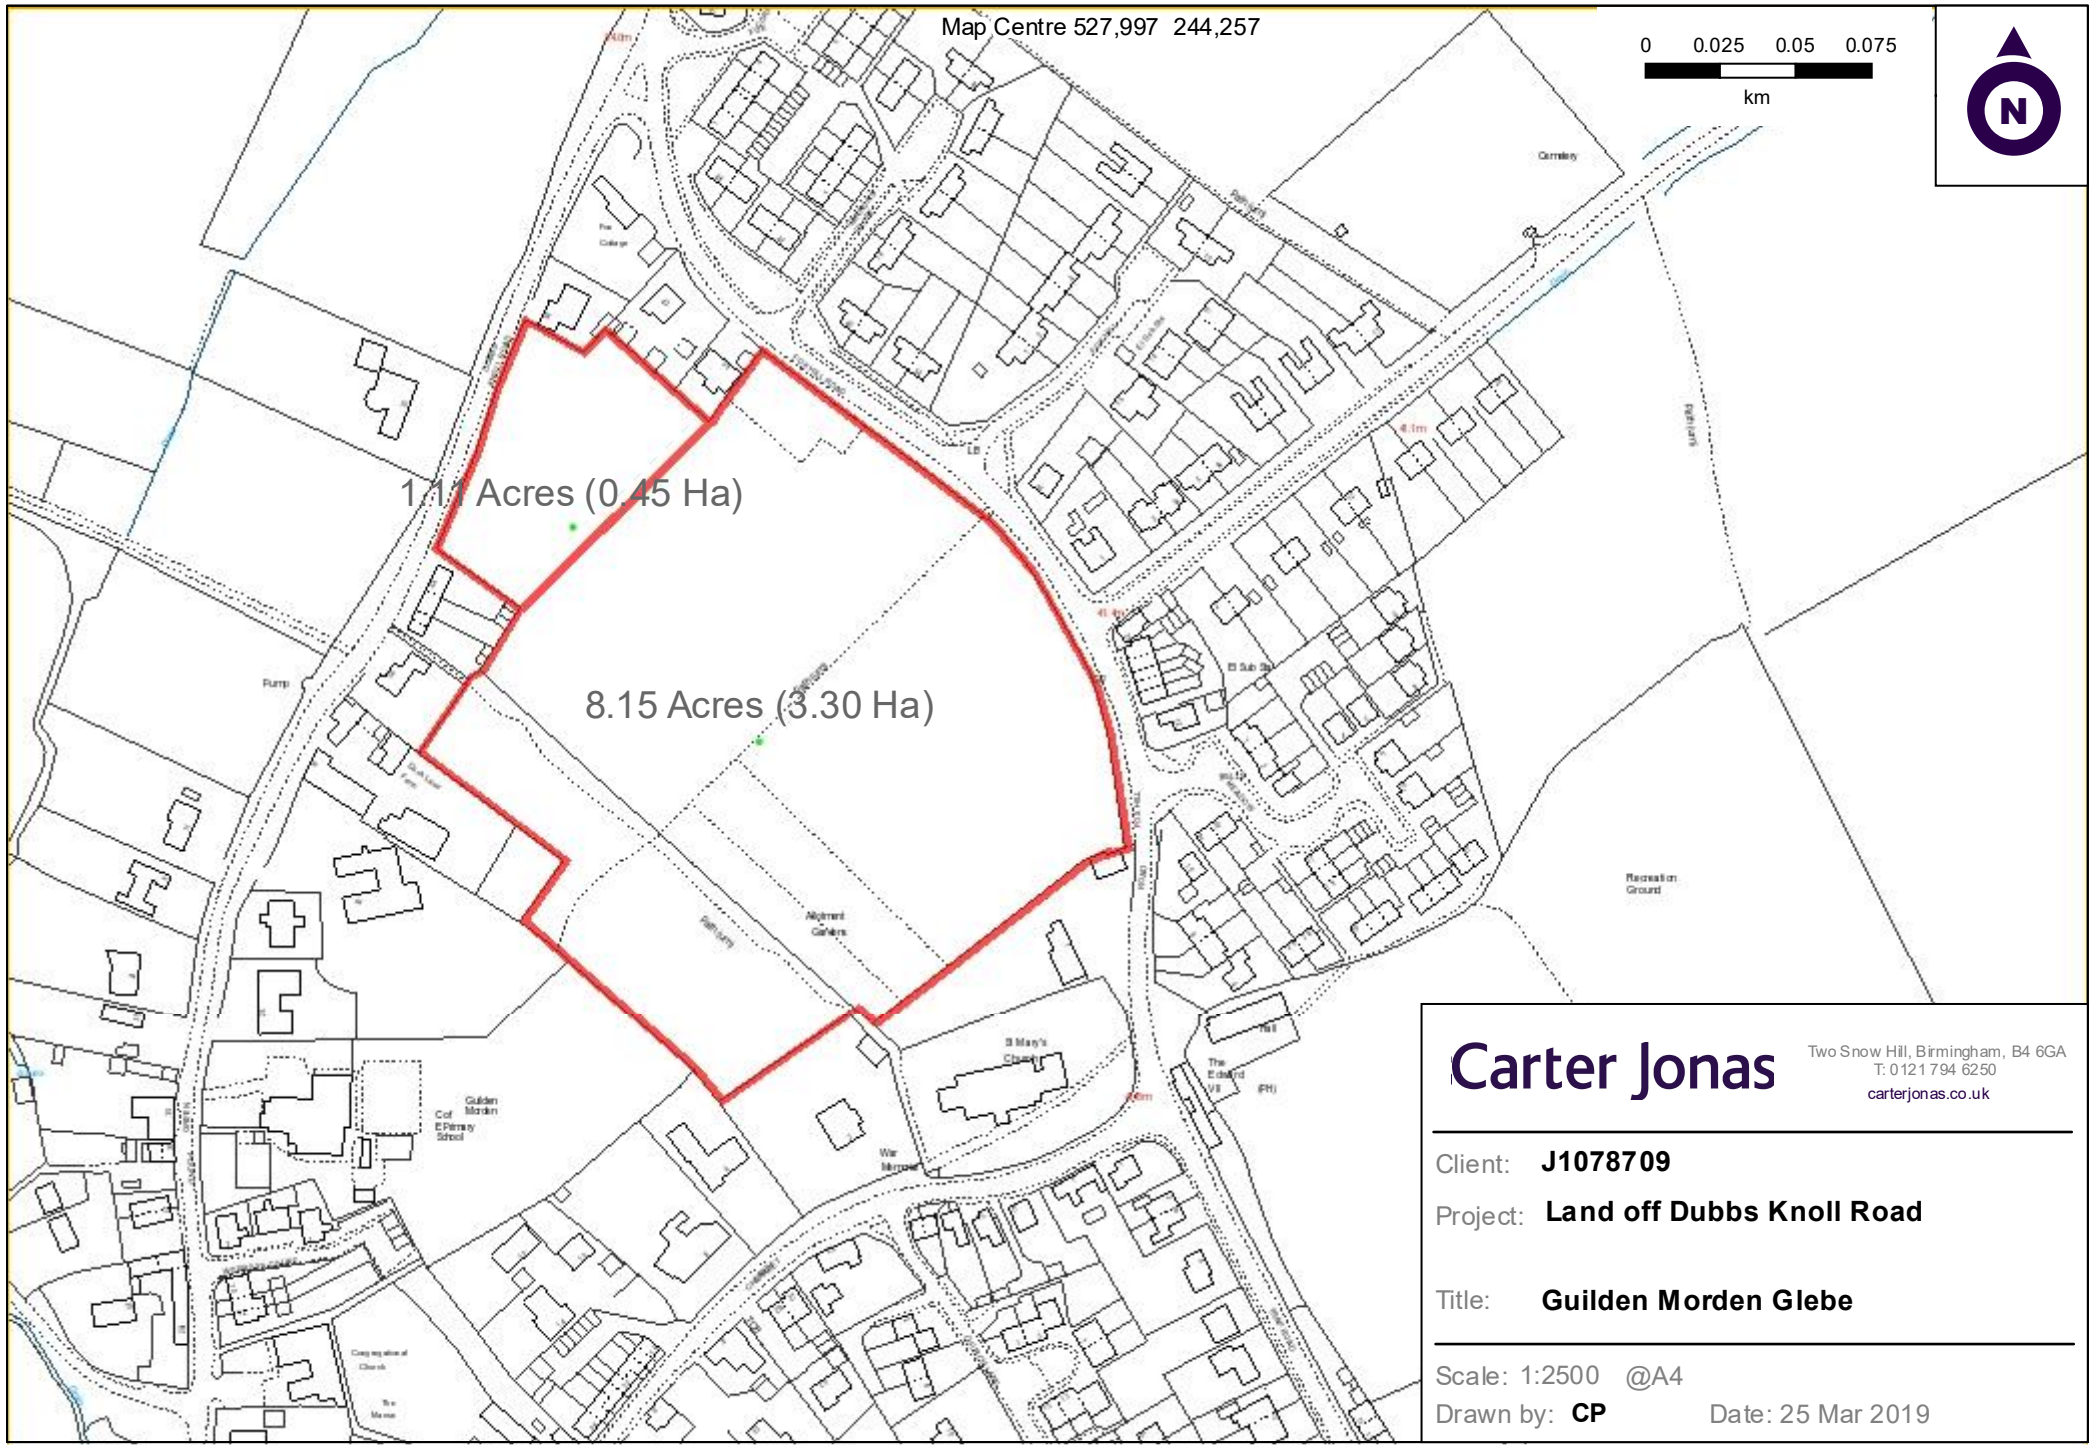

Carter Jonas

Two Snow Hill, Birmingham, B4 6GA
T: 0121 794 6250
carterjonas.co.uk

Client: **J1078709**

Project: **Land off Dubbs Knoll Road**

Title: **Guilden Morden Glebe**

Scale: 1:2500 @A4

Drawn by: **CP** Date: 25 Mar 2019

Reproduced from the Ordnance Survey Map with permission of the Controller of Her Majesty's Stationery Office. © Crown Copyright 2019. Carter Jonas LLP ES100021719