Rev. No.	Date.	Amendment.	Initial.
----	----	----	----

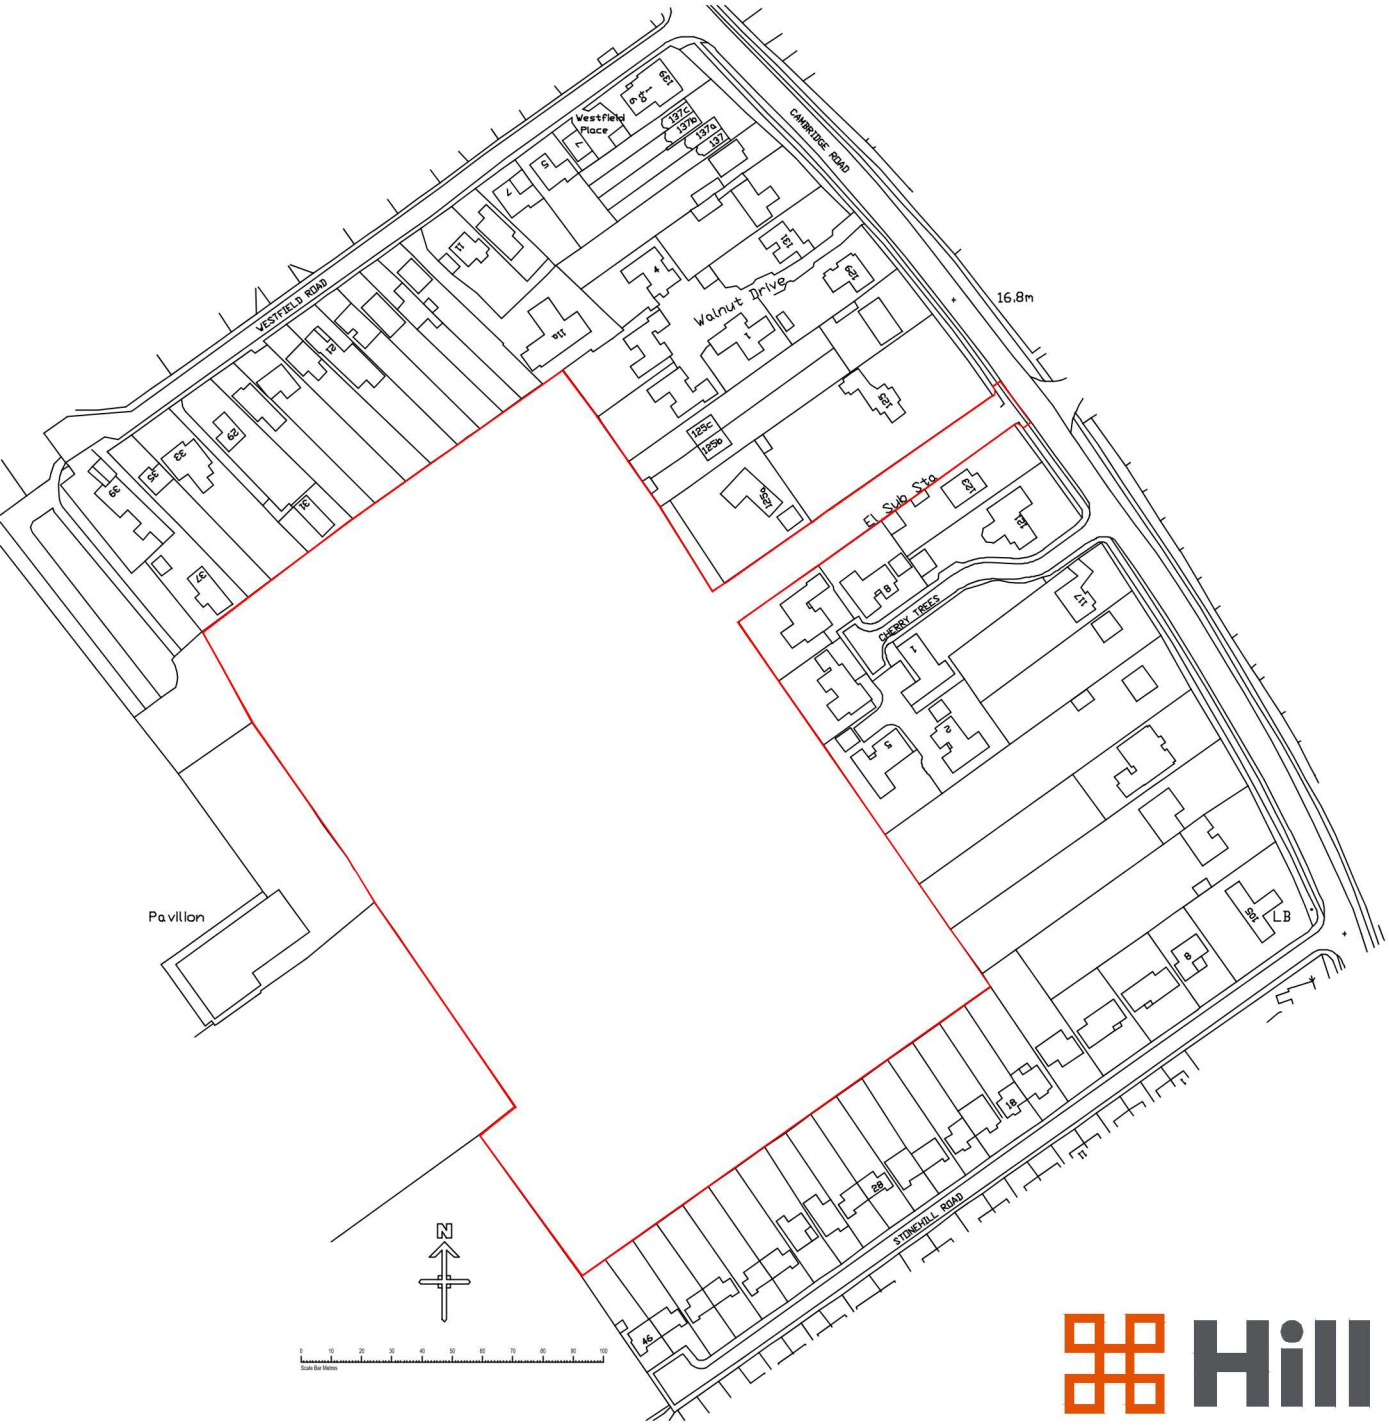

Hill

Client:
Hill Residential Limited
The Courtyard, Abbey Barns,
Ickleton, CB101SX

Project:
Great Shelford Rugby Club
Cambridge Road, Great Shelford
South Cambs

Drawing:
Site Location Plan

PRELIMINARY

Scale:		Date:	
1:2500@A4		March 2019	
Drawn By:	Checked By:	Drawing No:	Rev. No:
AF	JEY	LP-001	
CAD Ref:			

THIS DRAWING IS A COPYRIGHT
All dimensions to be checked on site or in the workshop before work commences.
Only figured dimensions to be worked to. Any discrepancies to be reported to the Architect.